COLLEGE STREET/WATERFRONT IMPROVEMENTS

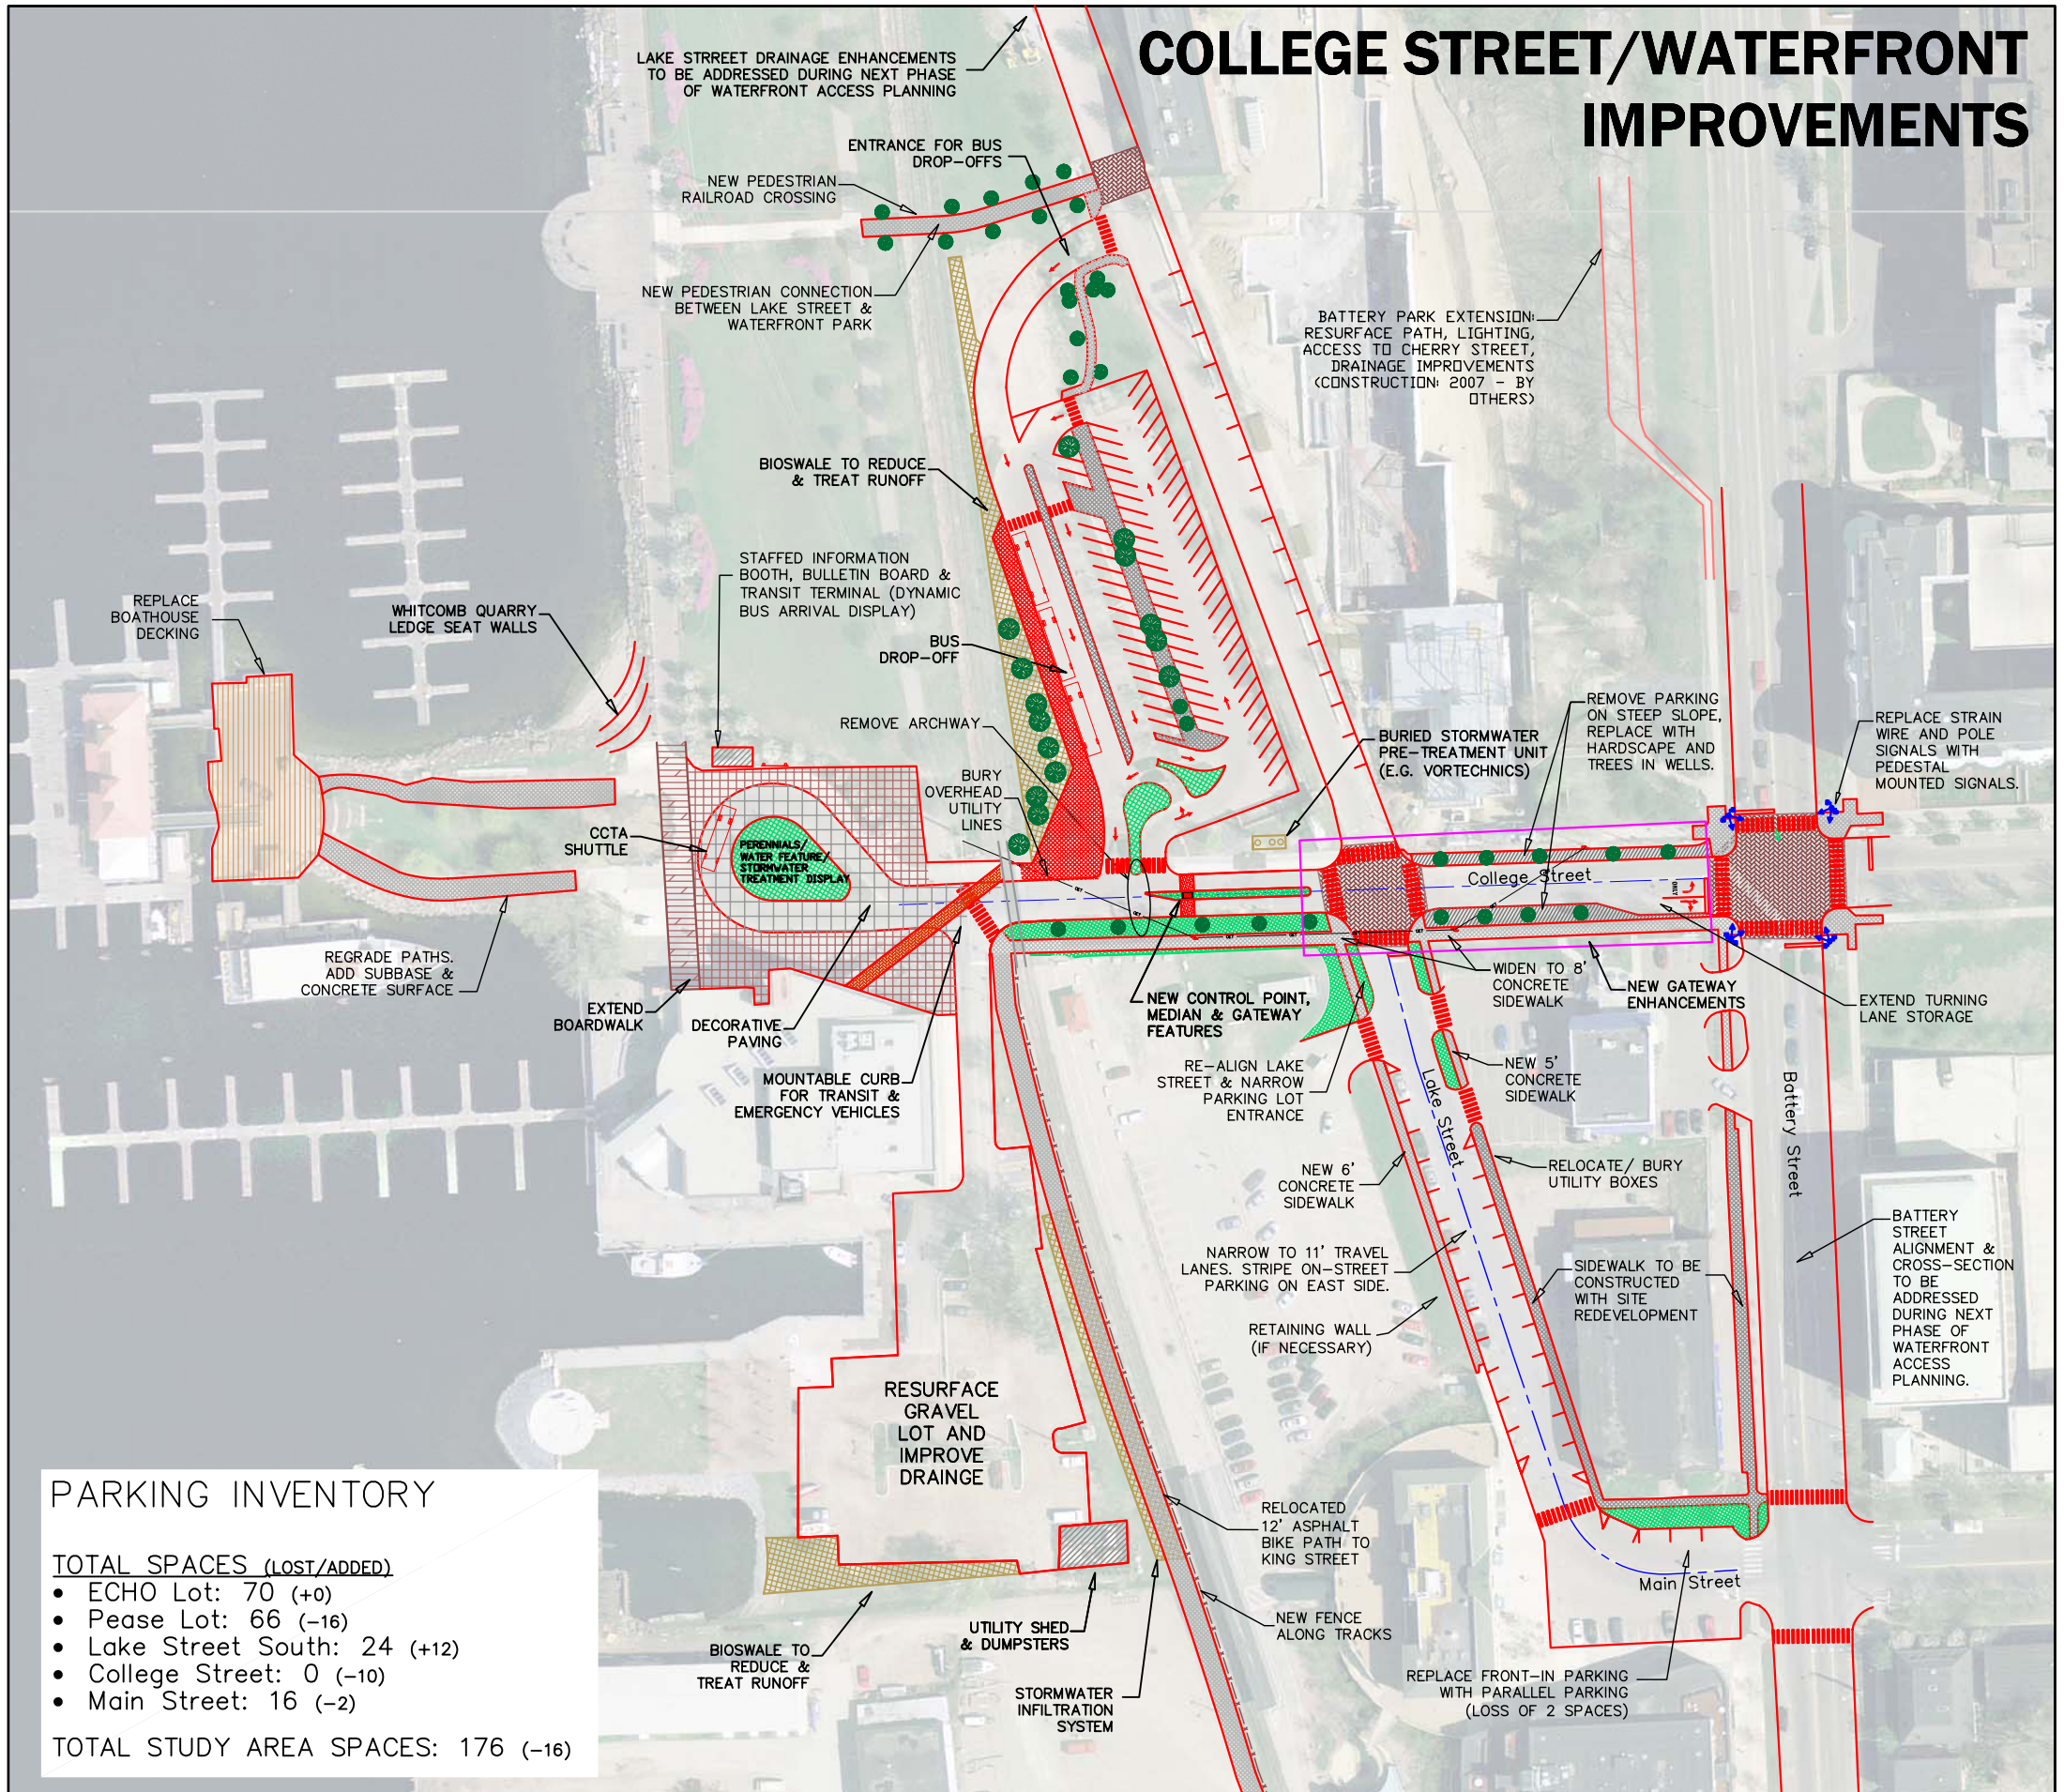

PARKING INVENTORY

TOTAL SPACES (LOST/ADDED)

- ECHO Lot: 70 (+0)
- Pease Lot: 66 (-16)
- Lake Street South: 24 (+12)
- College Street: 0 (-10)
- Main Street: 16 (-2)

TOTAL STUDY AREA SPACES: 176 (-16)

RSG INC. RESOURCE SYSTEMS GROUP, INC.

SE GROUP

ENGINEERING VENTURES INC

PREFERRED ALTERNATIVE

Scale: 1" = 100'
Date: 2/2/07